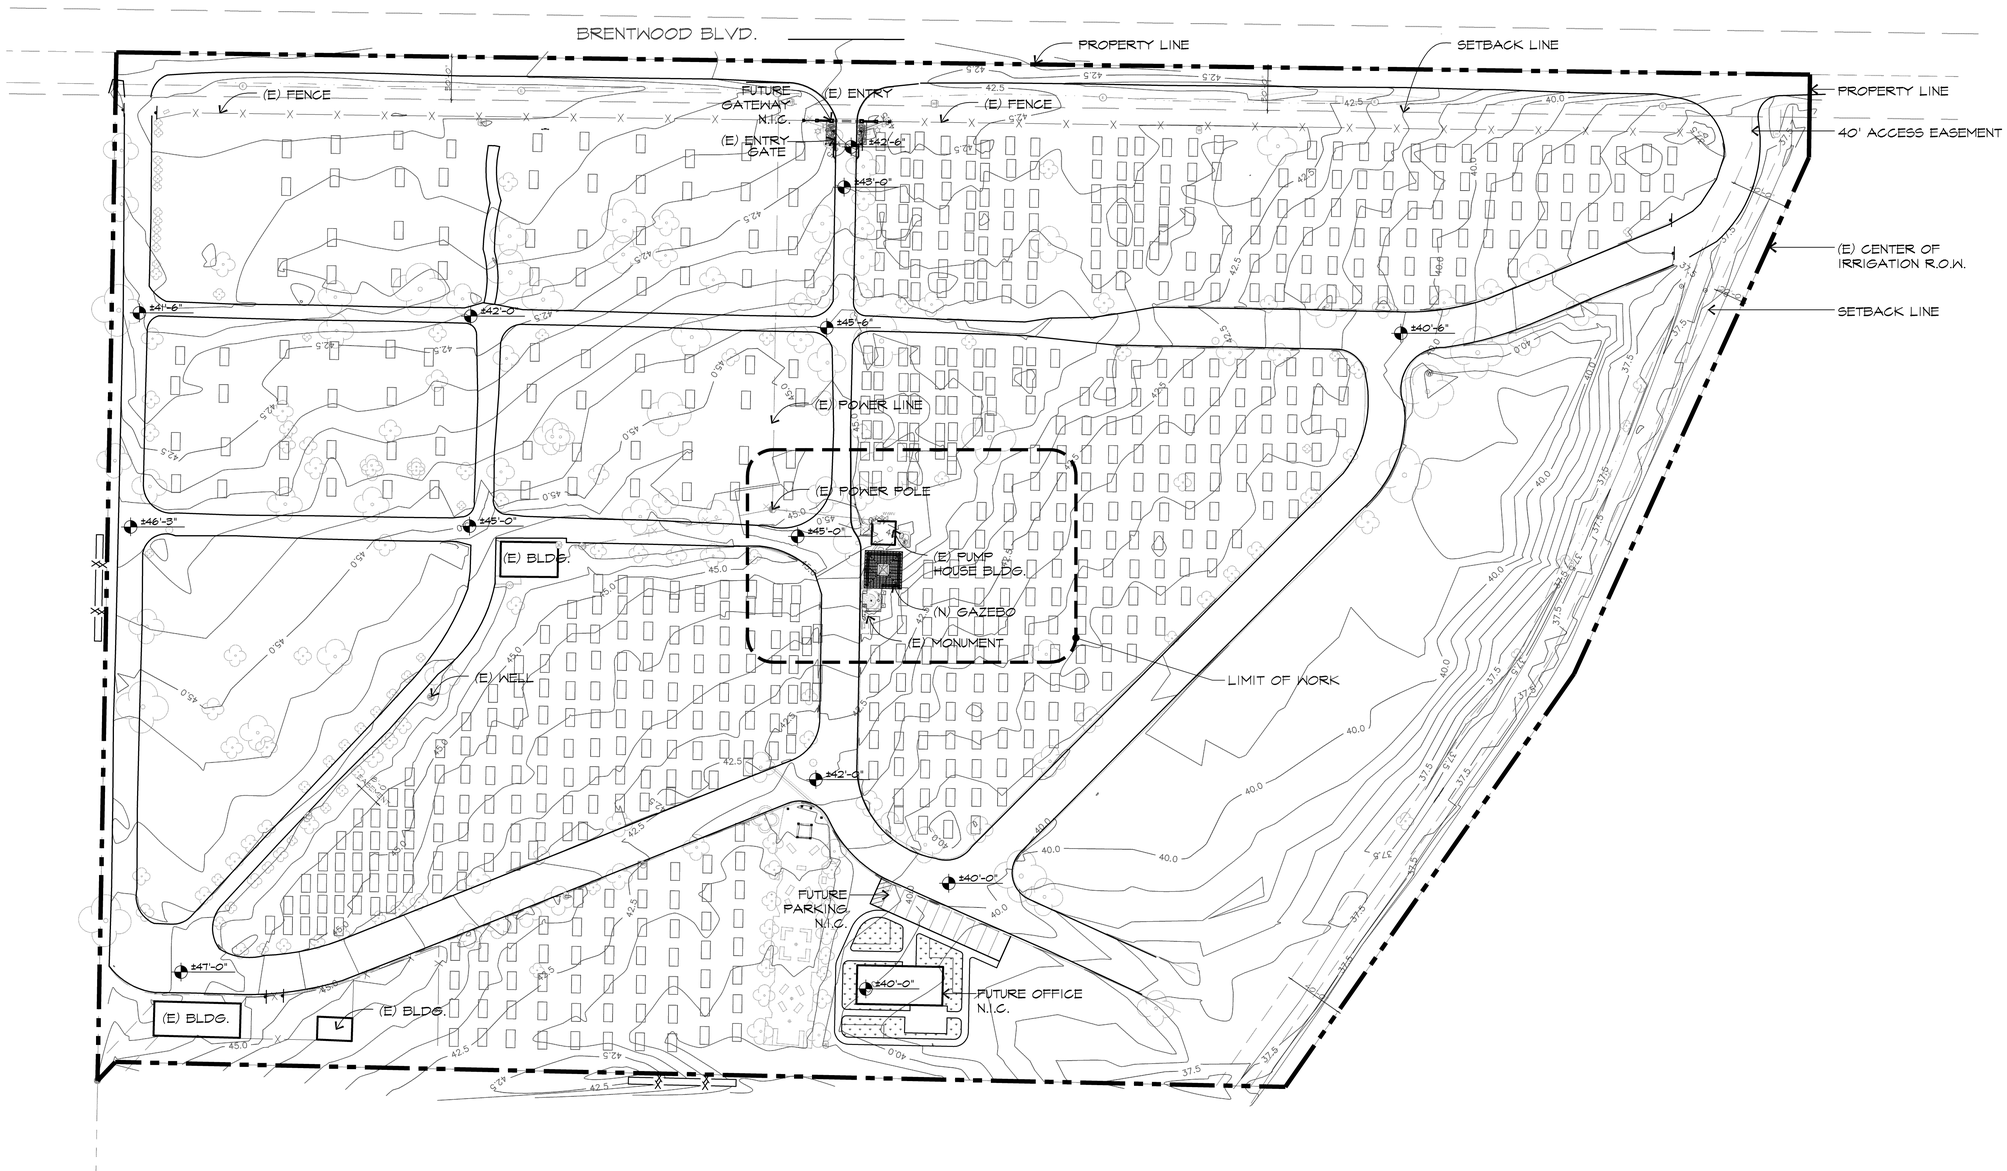

OVERALL SITE PLAN

SCALE: 1" = 50'-0"

NORTH

	REVISIONS	DATE
1		
2		
3		
4		
5		
6		
7		

LICENSED ARCHITECT
WILLIAM A. WOOD
C 13874
Jan. 31, 2025
REN. DATE
STATE OF CALIFORNIA

BRENTWOOD CEMETERY
METAL GAZEBO

11545 BRENTWOOD BLVD.
BRENTWOOD, CA 94513

WILLIAM WOOD
ARCHITECTS
301 HARTZ AVENUE, SUITE 203
DANVILLE, CALIFORNIA 94526
(925) 820-8233

THIS IS AN ORIGINAL, UNPUBLISHED WORK, AND MAY NOT BE DUPLICATED, PUBLISHED, OR OTHERWISE USED WITHOUT WRITTEN CONSENT OF WILLIAM WOOD ARCHITECTS.

COPYRIGHT © WILLIAM WOOD ARCHITECTS, 2024

DRAWN	JJ
CHECKED	WW
DATE	9-20-2024
SCALE	AS SHOWN
JOB NO.	24.2060C
SHEET	A1
OF	SHEETS

PLOT DATE: Aug 30, 2025 - 10:58am A1-4-Site_Plans.dwg